

THE PORT AUTHORITY
OF NEW YORK & NEW JERSEY



ORIGINAL SIGNED & SEALED BY
N.Y. P.E. (OR R.A.)

Joseph R. Loring
& Associates, Inc.
consulting engineers

One Pennsylvania Plaza
New York, New York 10001-2298
Tel. (212) 512-7400, Fax (212) 512-7382

THE OFFICE OF
DAVID
ELIOT
LEIBOWITZ
P.C.

ARCHITECTS - PLANNERS
10 WEST 40TH STREET NEW YORK, NY 10018
TEL. (212) 693-1000 FAX (212) 693-1001

LESLIE E. ROBERTSON
ASSOCIATES, P.L.L.C.

CONSULTING ENGINEERS, ARCHITECTS
225 EAST 40TH STREET
NEW YORK, NY 10018
TEL. (212) 693-1000 FAX (212) 693-1001

I HEREBY CERTIFY THAT THIS IS A TRUE AND CORRECT
COPY OF ONE OF THE CONTRACT DRAWINGS CON-
STITUTING A PART OF CONTRACT NO. WTC-945.071
IN THE FORM IN WHICH SAID DRAWINGS WERE SUBMITTED
AT THE TIME THE SAID CONTRACT WAS EXECUTED BY
THE PARTIES.

DATE 11/16/98 *William A. Adams*
DATE 11/10/98 *P.L. Loring*
SEAL WRITER
ENGINEER OF DESIGN

12/12/98 GENERAL REVISIONS

11/17/98 ISSUED FOR BID

No. Date Revision Approved
Engineering Department
Design Divisions

The
World
Trade
Center

TITLE
STANDBY POWER
5 WORLD TRADE CENTER

ARCHITECTURAL



B-2 LEVEL FUEL OIL
TANK ROOM
STAIRS, LADDER & MESH
PARTITION DETAILS

This drawing subject to conditions in contract.
All inventions, ideas, designs and methods
herein are reserved to Port Authority and
may not be used without its written consent.


G.B. H.D.
Designed by Drawn by JRLA Job No.

Date 11/17/97 Scale AS SHOWN


Contract Number WTC-945.071 Drawing Number A3-02

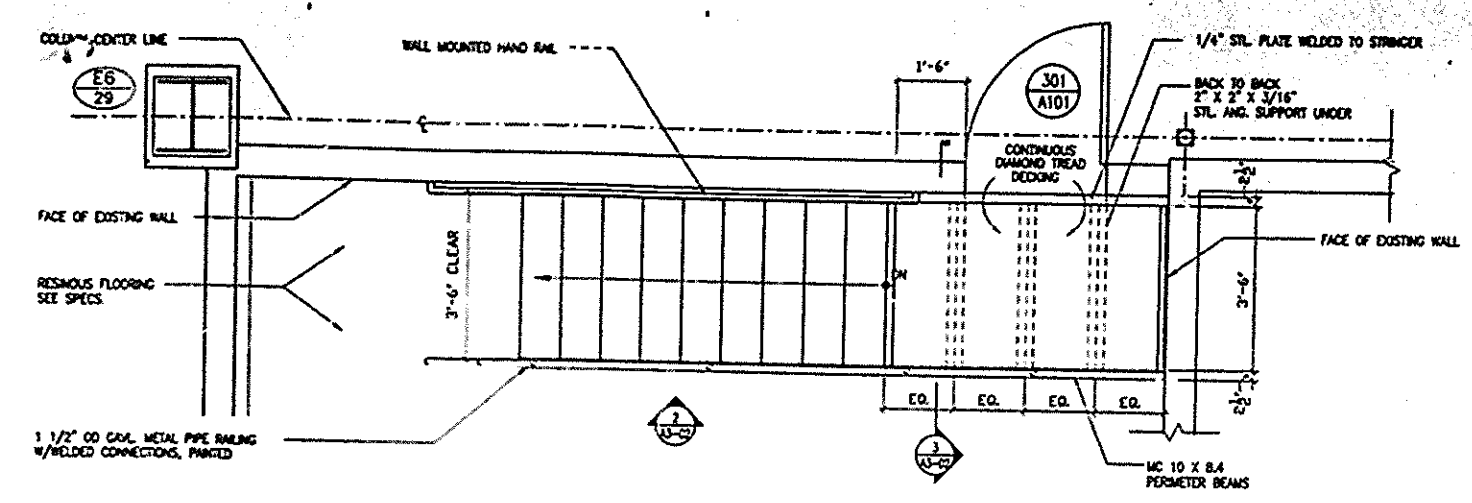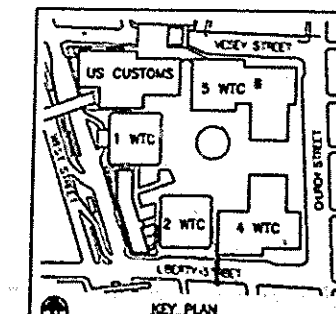

1 PLAN OF FUEL ROOM STAIR

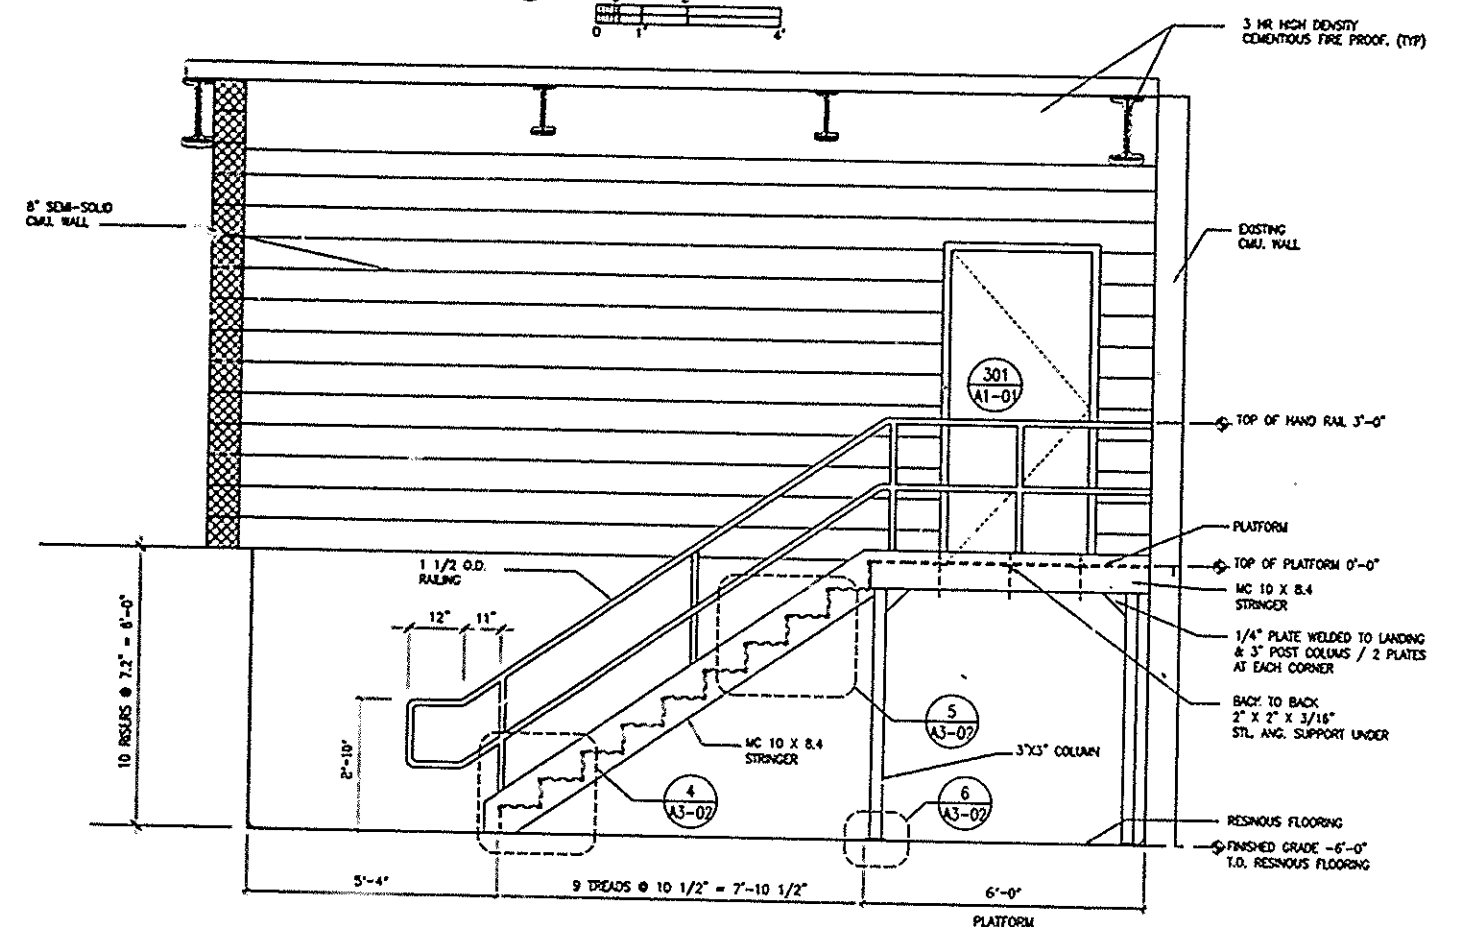


2 ELEVATION OF FUEL ROOM STAIR

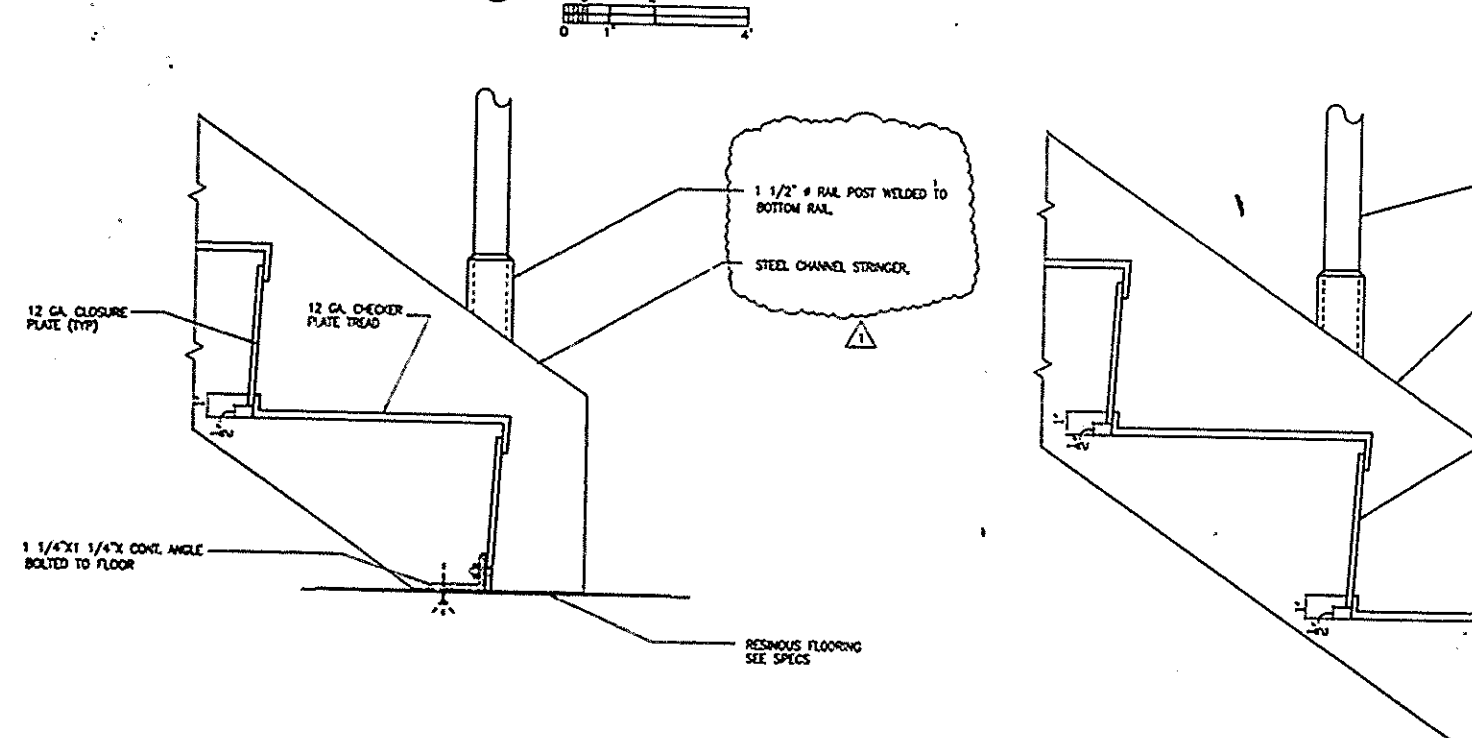


4 DETAIL @ BASE OF STAIR


5 SECTION @ TYPICAL RISER

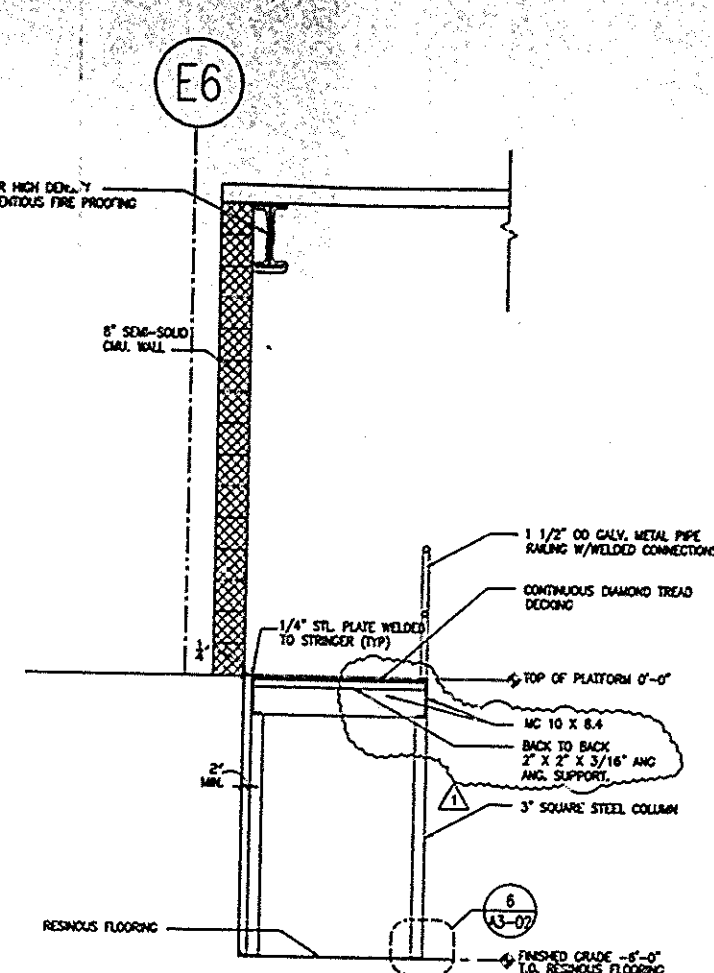


3 SECTION THROUGH STAIR PLATFORM

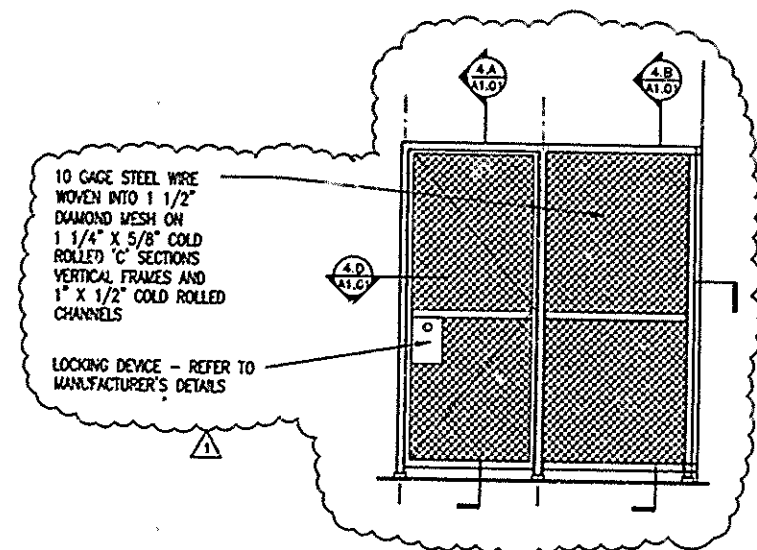

7 WIRE MESH PARTITION

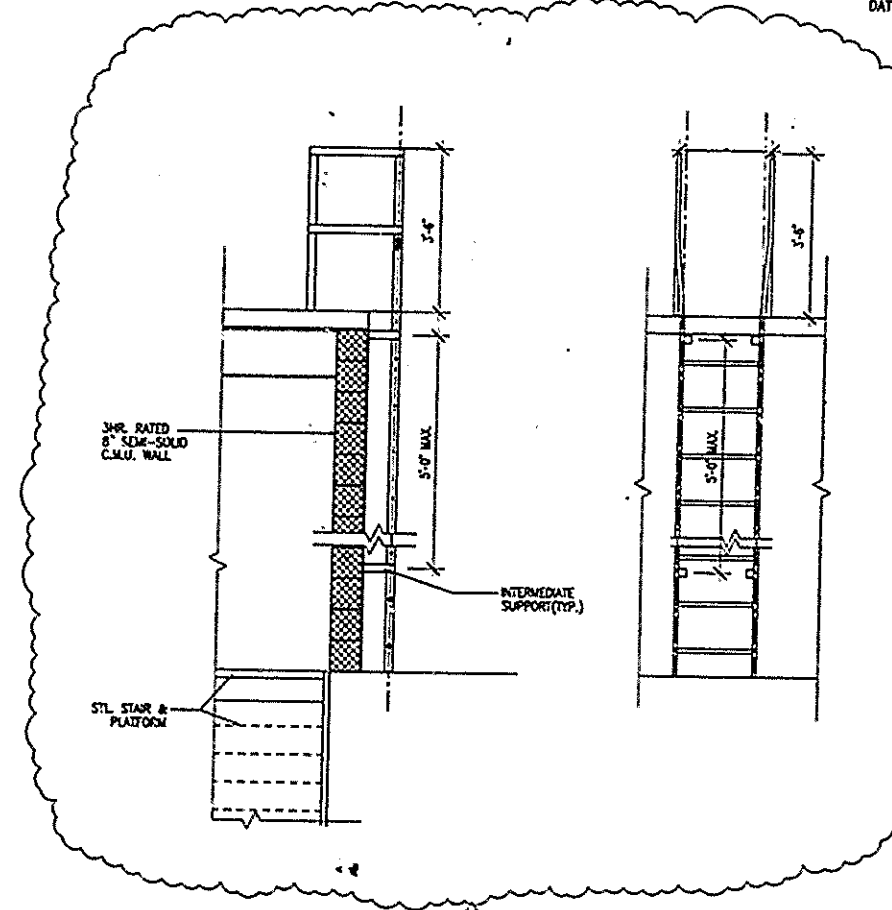

8 FIXED ALUM. WALL LADDER TYP. & ELEVATIONS

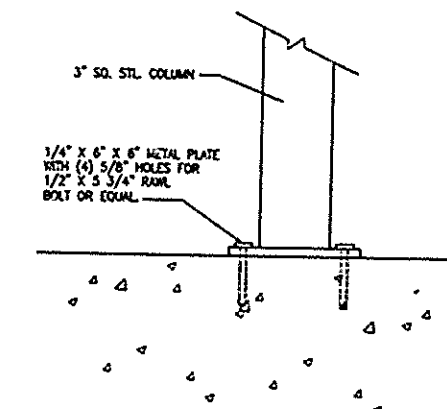

6 3" COLUMN BASE PLATE DETAIL